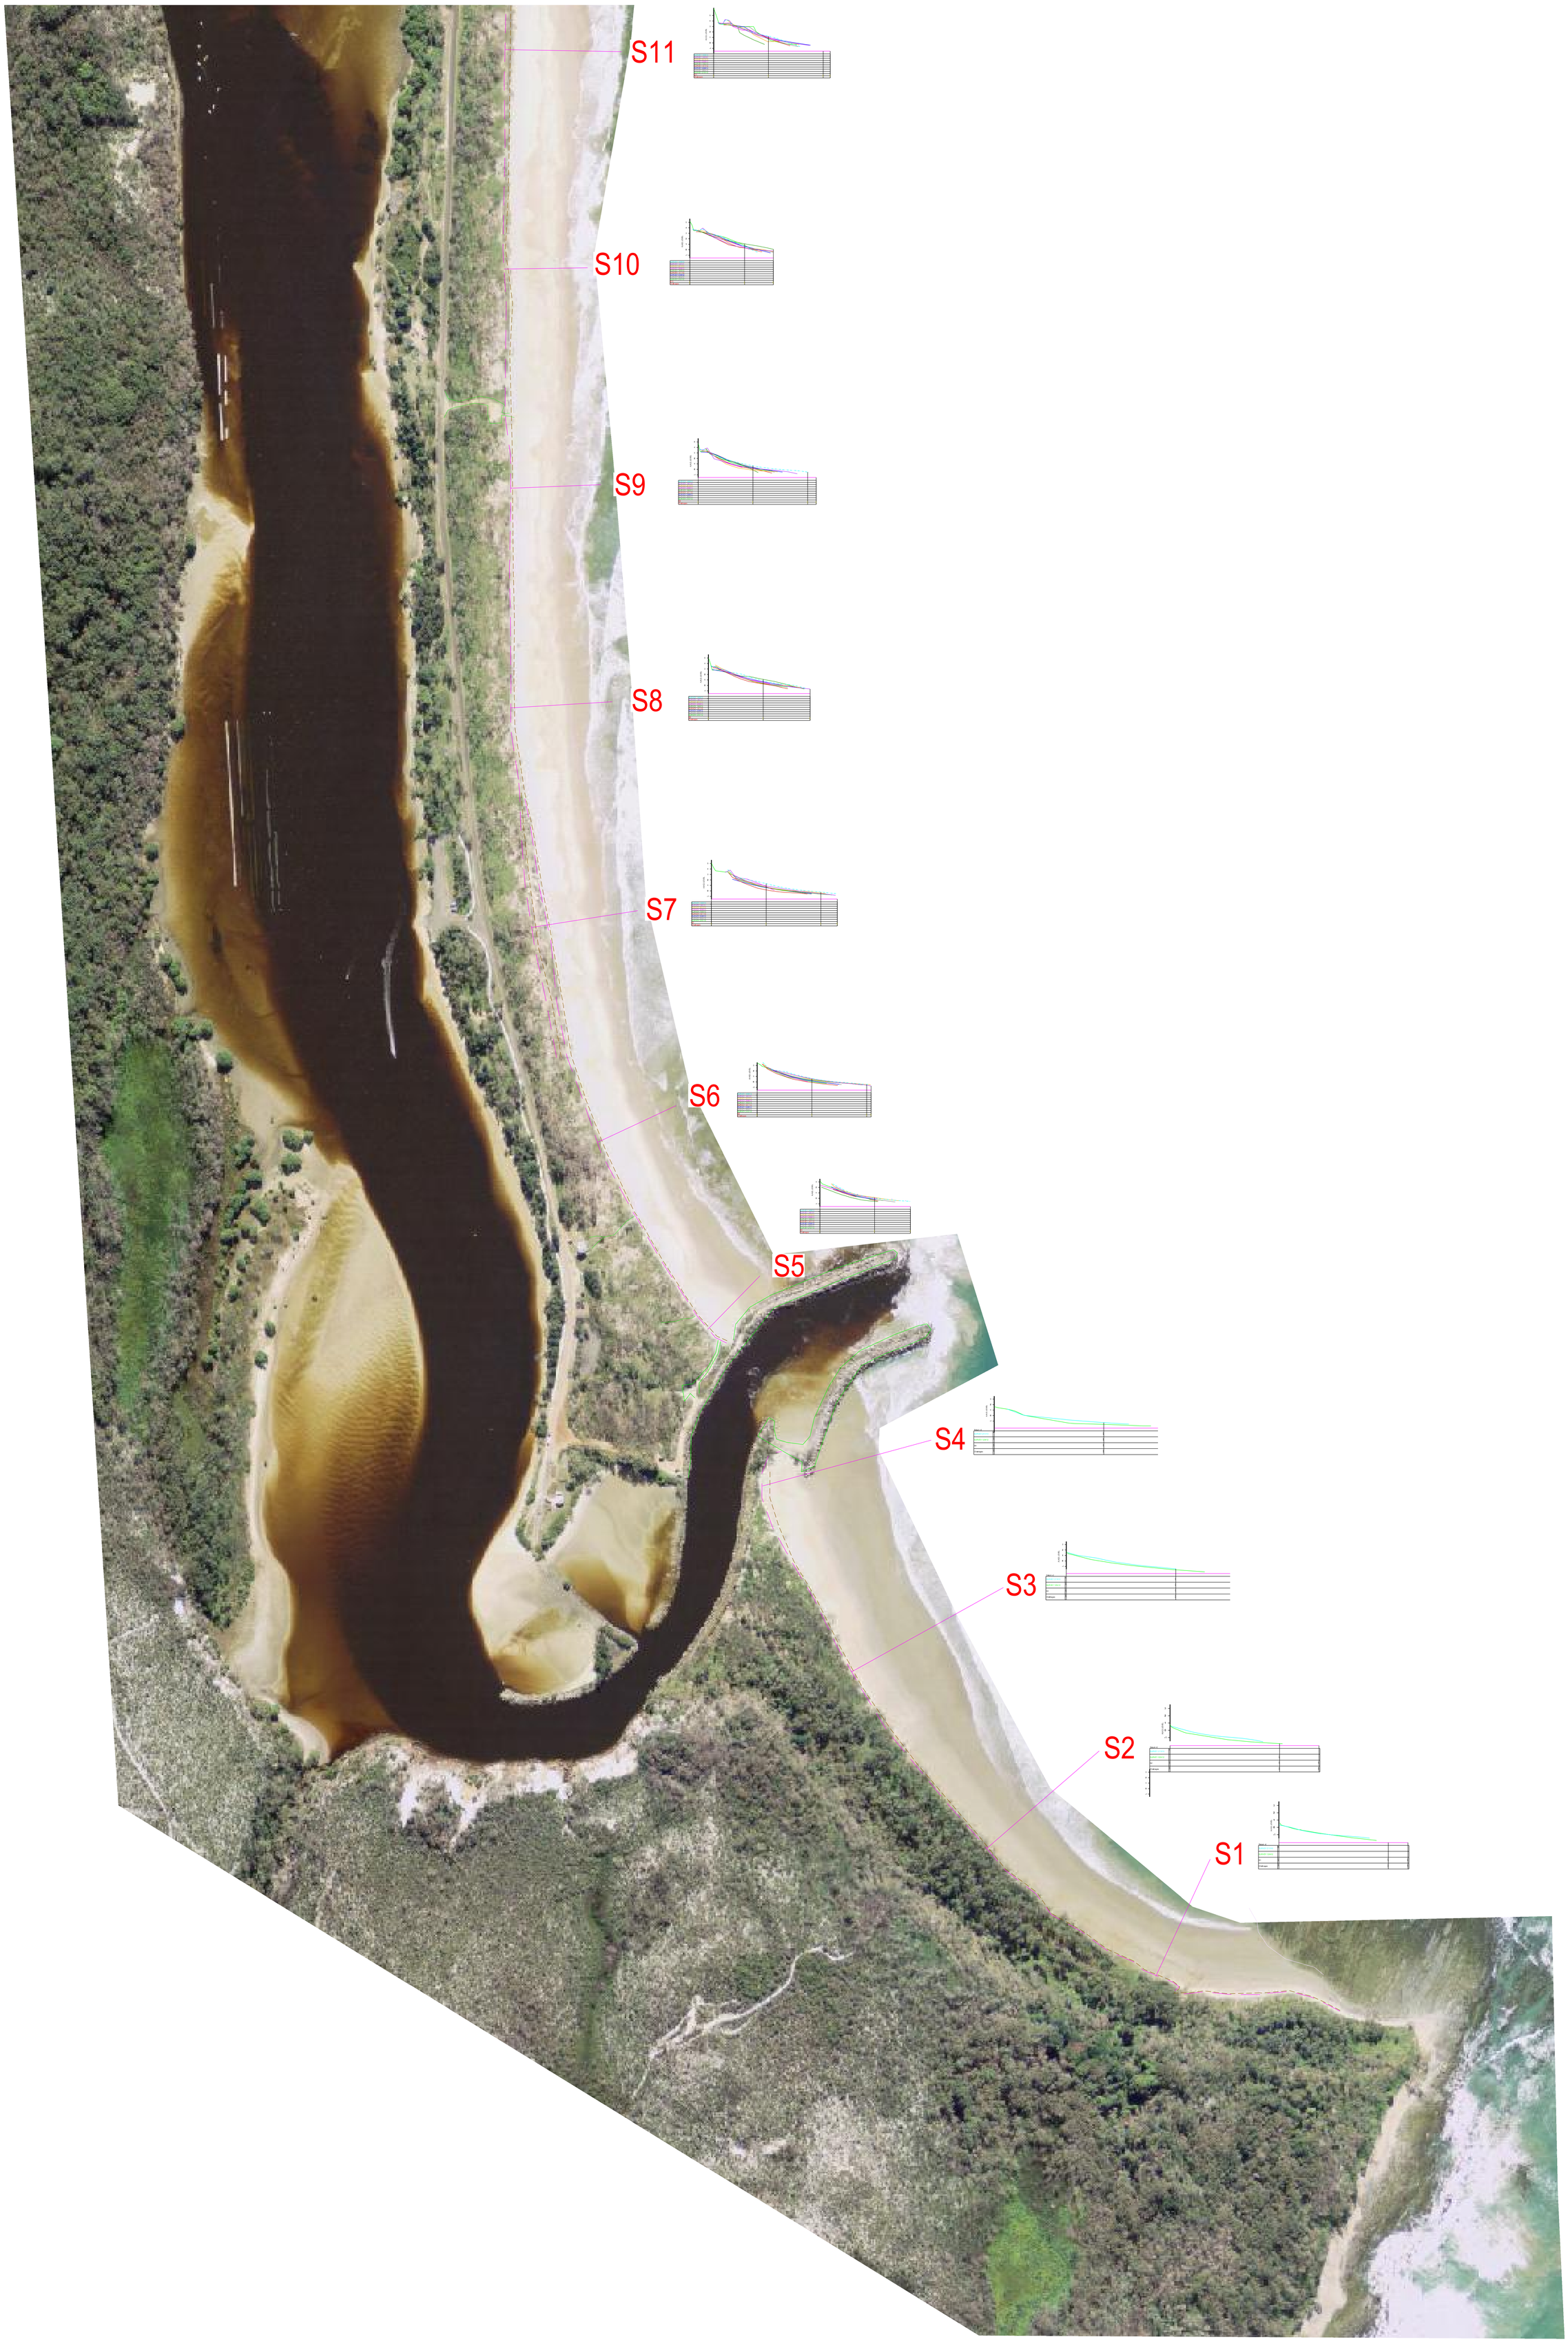

© B.W.Saye & Associates Pty Ltd
25-11-2012

REVISIONS					
D	20.08.14	BWS	BWS	14-01-14 & 14-06-14 SURVEYS ADDED
C	21-10-13	BWS	BWS	21-10-13 SURVEY ADDED
B	24.06.13	BWS	BWS	3-13 & 6-13 SURVEYS ADDED
A	25.11.12	BWS	BWS	2012 SURVEYS
Rev.	Date	Drn.	Chk.	Description

B. W. SAYE & ASSOCIATES PTY LTD
Surveying & Civil Design Services
11 Olen Close, Wooli 2462
PO Box 3124
Ph. (02) 6649 8130, 0427425744
Email: bsaye@bigpond.net.au

BEACH EROSION SURVEY
WOOLI BEACH
JONES POINT TO WOOLI VILLAGE

CLIENT: CCPA WOOLI

SURVEY: BWS
DESIGN:
DRAWN: BWS
DATE: 21-10-13
SCALE: WEBPAGE

DRAWING No. 11001 WPL

DATUM/ORIGIN:
PM 39452
R.L. 2.682

Sheet No. 1 of 3 Sheets

CAD REFERENCE
JOBS\CCPA\DGN\BEACH SURVEY 21-10-13

Revision:D